SITE LAYOUT KEY

- APPLICATION SITE BOUNDARY
- PROPOSED STORE
- PROPOSED LANDSCAPED AREAS REFER TO DRAWING NO. 16047 AD 115 PROPOSED SITE FINISHES
- PROPOSED DRIVERS ACCESS STEPS
- FOOTPATHS
- DISABLED PARKING
- PARENT AND CHILD PARKING
- CYCLE PARKING
- ZEBRA CROSSING WITH TACTILE PAVING
- HGV WHEEL GUIDES
- PROPOSED HIGHWAYS UPGRADES
- TROLLEY BAY
- NO BUILD ZONE
- FLOOD DEFENCE STRIP

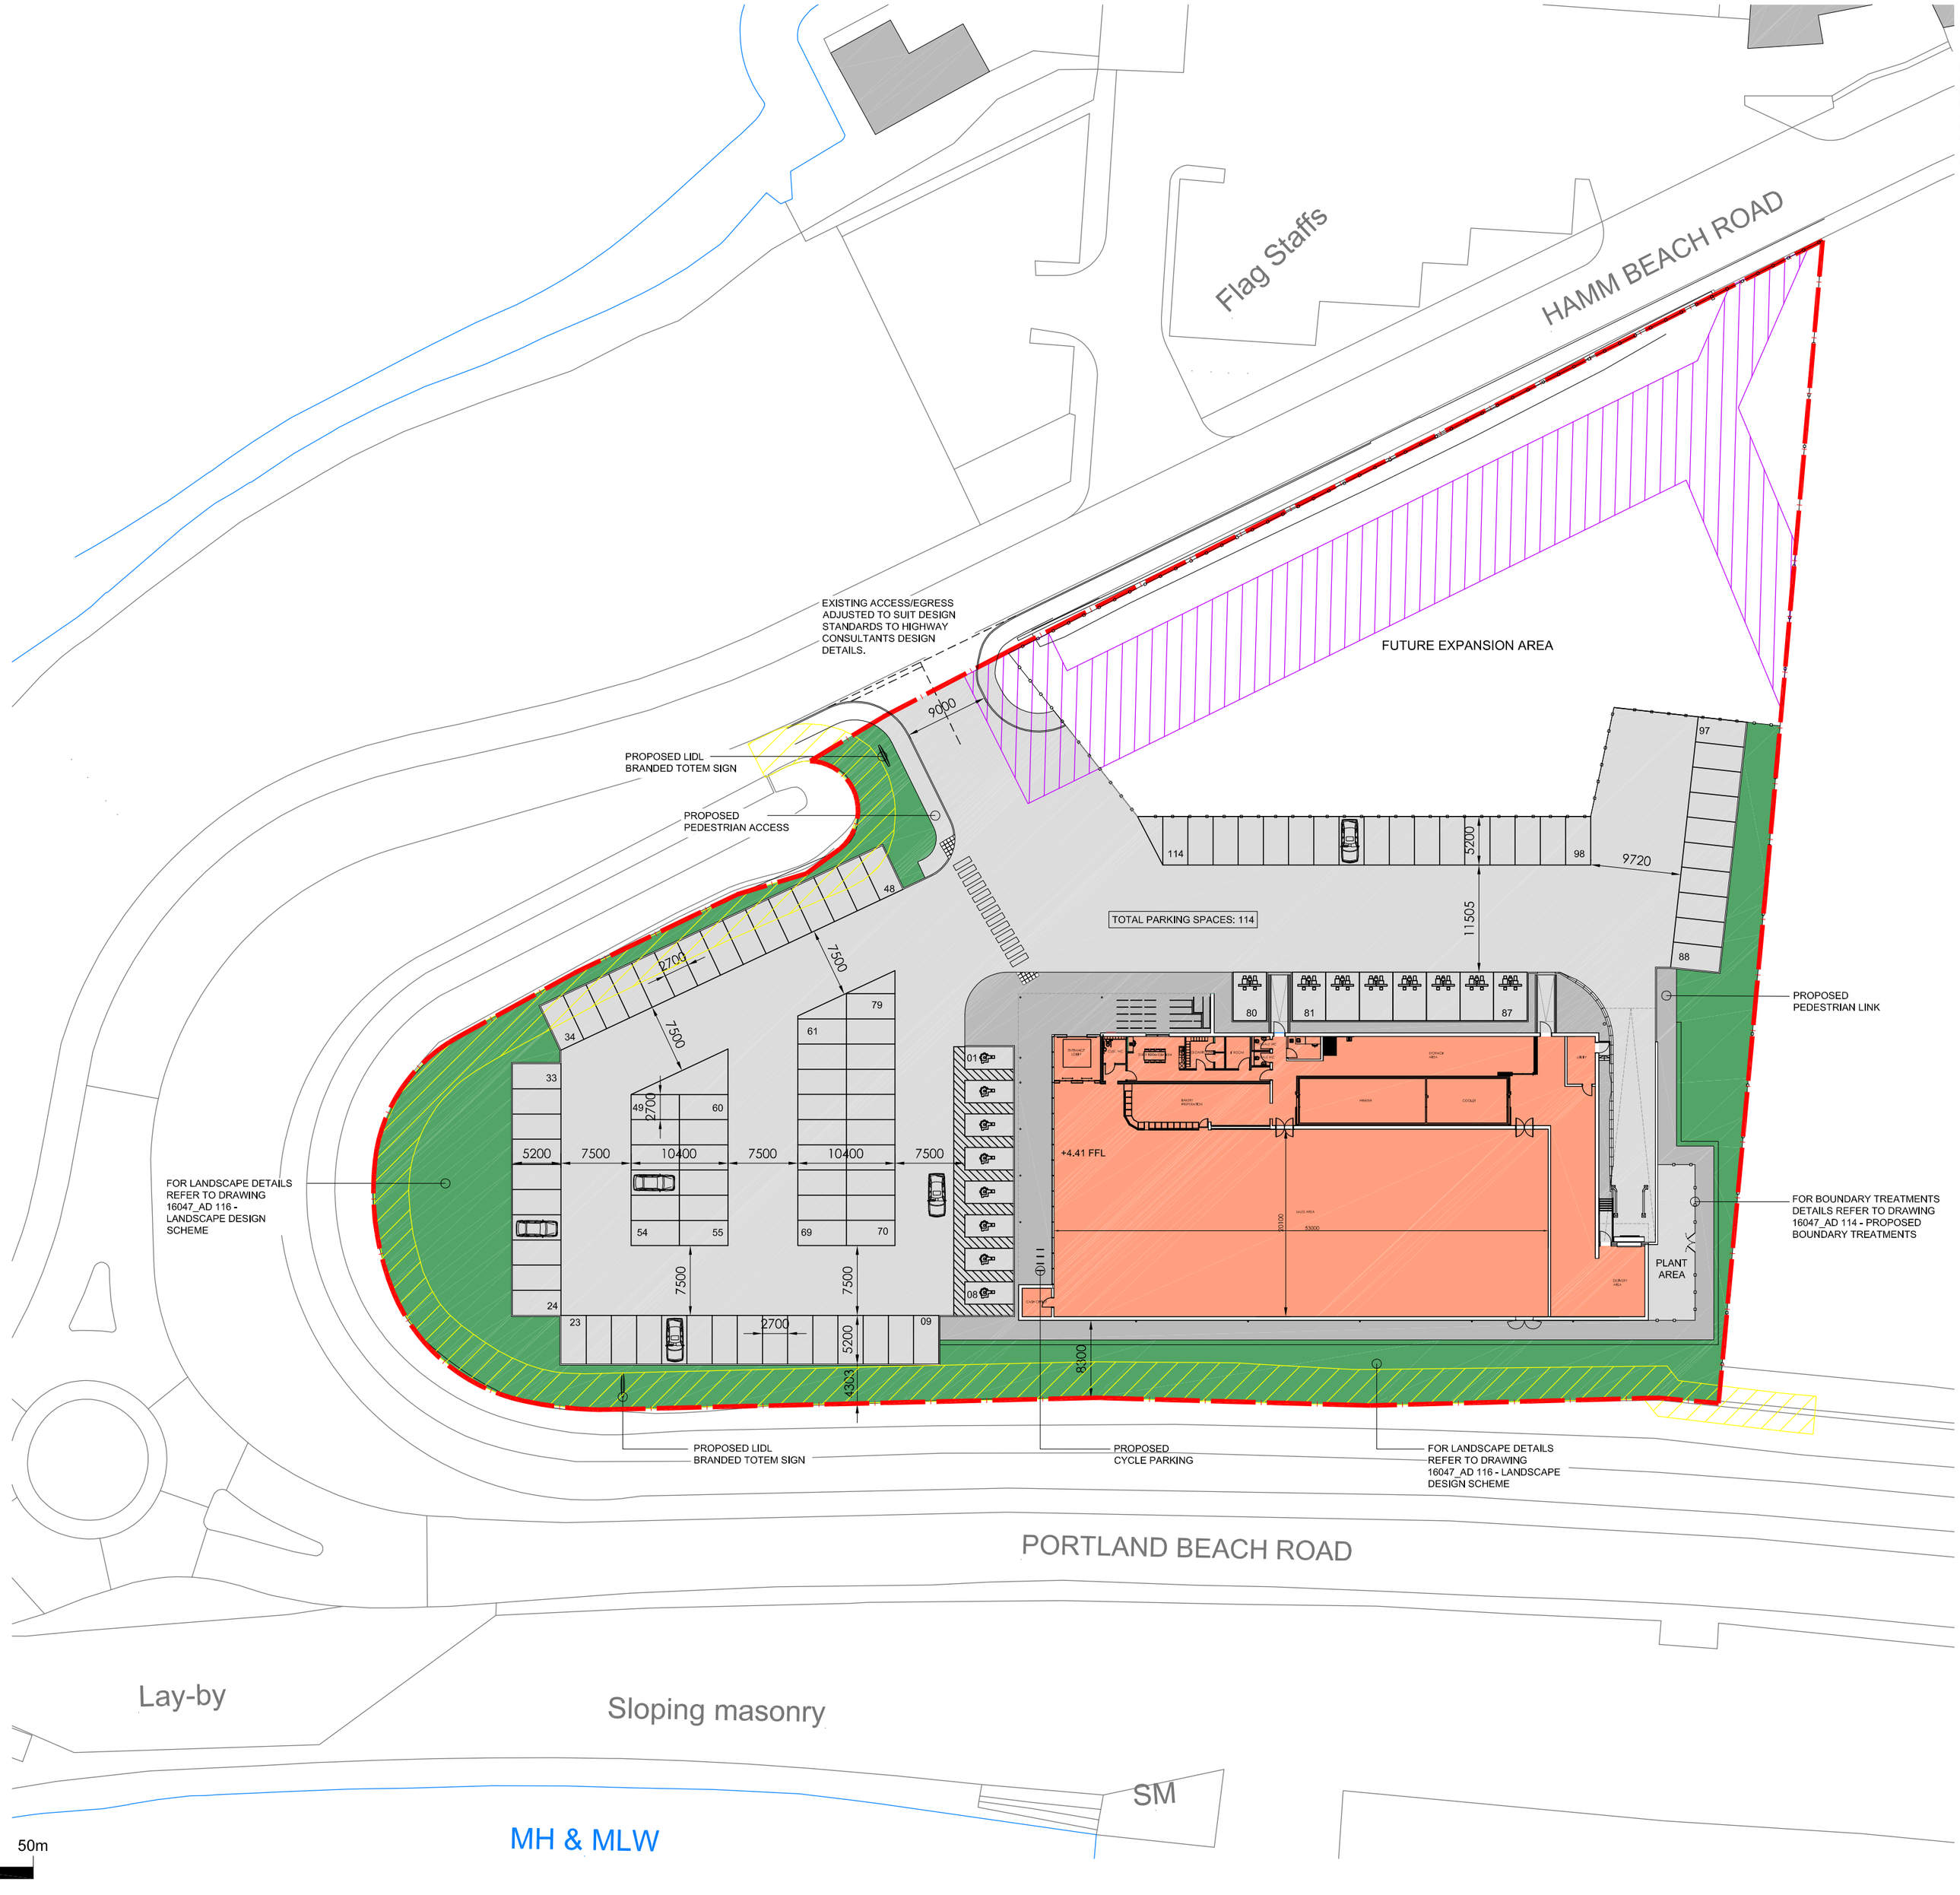

0 10m 20m 30m 40m 50m

SCALE 1:500 @ A2

IMPORTANT INFORMATION

Dimensions to be confirmed on site prior to start of works and ODAS is to be informed of discrepancies immediately. No dimensions to be scaled from this drawing.
All materials and works are to be carried out in accordance with current British Standards, Planning Approval, current Building Regulations and Codes of Practice.
Party Wall Act -
Notices under the Party Wall Act are to be served by the property owner or appointed third party by property owner.
Health and Safety -
CDM 2015 Regulations apply to all construction works to be carried out and apply to designers, contractors and the client. As such all parties have duties under these regulations.

Rev	Date	Description	Revised by	Checked by
B	27.02.18	Site layout update as per client request		
A	28.11.17	Pedestrian crossing relocated as per client request		

Amendments

STATUS: PLANNING

Client
LIDL UK GMBH-Weston-Super-Mare, BS24 7TG

Project
PORTLAND BEACH ROAD, WEYMOUTH

Title
PROPOSED SITE PLAN

Job No.	16047
Drawing No.	AD 110 - REV B
Drawn by	KH
Checked by	SPN
Date	OCT 2017
Scale	1:500
Sheet	A2

Chartered Institute of Architectural Technologists
Registered Practice
One Design Architectural Services Ltd
Unit 1, Merchants Quay, Phase II, Ashley Lane, Shipley West Yorkshire, BD17 7DB
01274 591188
www.onedesignarchs.com
mail@onedesignarchs.com

ONE DESIGN ARCHITECTURAL SERVICES

Registered In England and Wales Co No. 8355643